L:\6485-00 AP 29, Lot 233 Tiogue Avenue - Coventry, RI\dwg\04-Survey\6485-ESMT AGREEMENT.dwg,
1/16/2008 11:08:06 AM, GAI-STANDARD.pc3

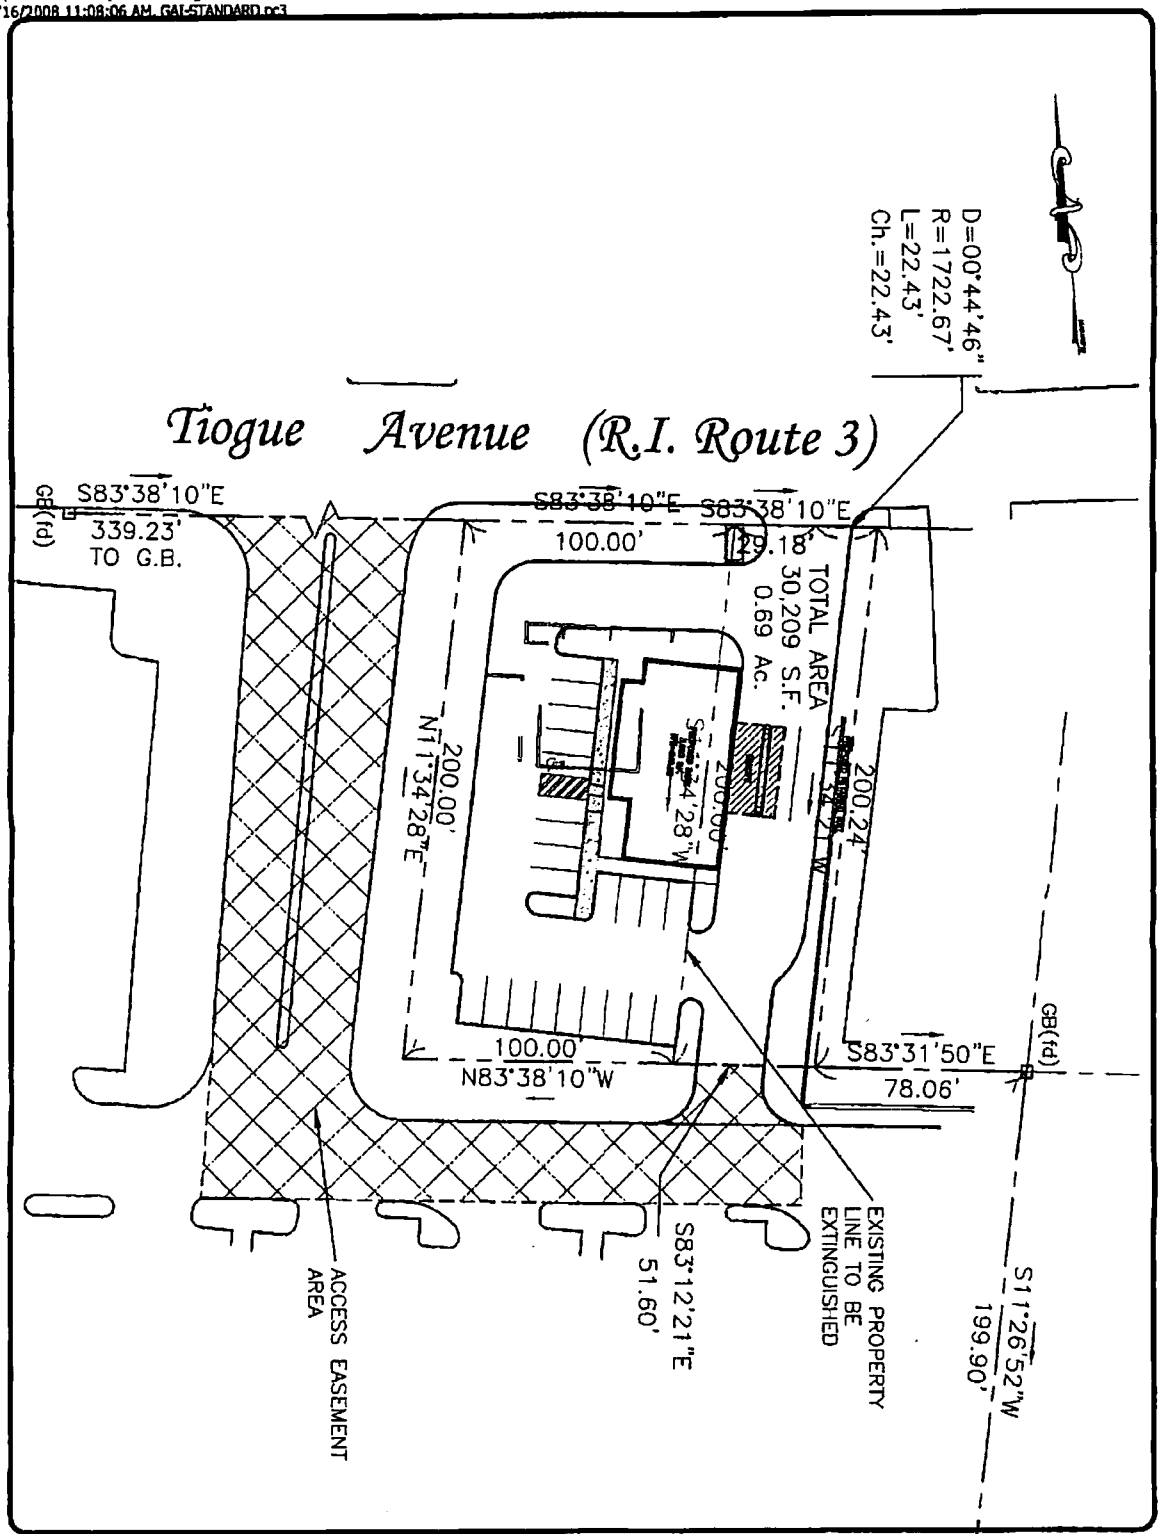

GAROFALO
GAROFALO & ASSOCIATES, INC.
CIVIL & STRUCTURAL ENGINEERS
SURVEYORS\LAND PLANNERS
ENVIRONMENTAL SCIENTISTS

DEVELOPMENT PLAN
OF
A.P. 29, LOT 233 & A
PORTION OF LOT 232
SITUATED ON
TIOGUE AVENUE
(RI ROUTE 3)
COVENTRY, RHODE ISLAND
PREPARED FOR
CHURCHILL & BANKS